SITE PLAN

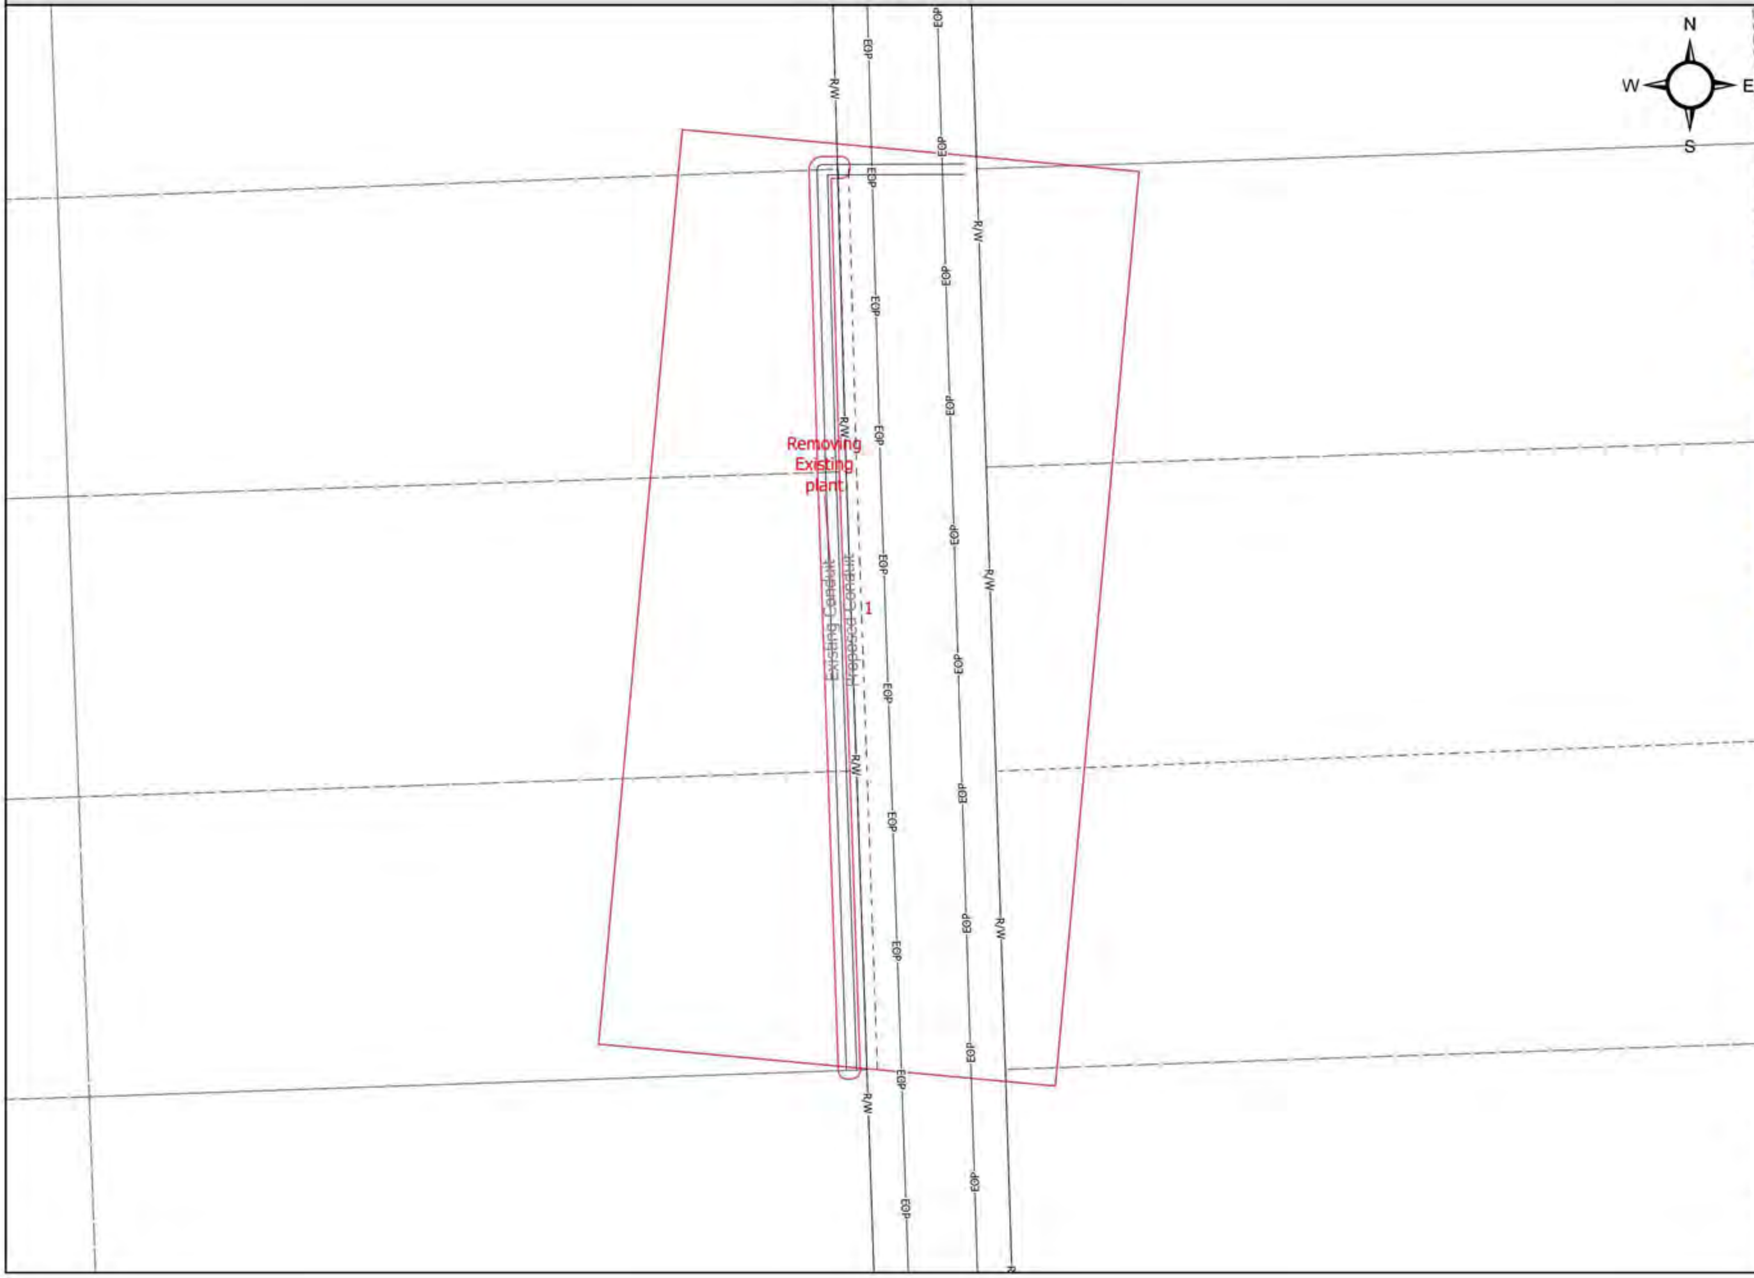

PROJECT NAME

TX-Gunter-FX-Deer Crossing-1A

SITE NAME

TX-GUNTER-SE-2

SITE ADDRESS

Gunter, TX

Prepared by Nextlink Internet

NEXTLINK

95 Parker Oaks Ln
Hudson Oaks, Texas 76087

REVISION TABLE

REV	Date	Description	By
A	2/18/2024	Initial Review	JM
B	2/20/2024	Revised	AA
C	2/22/2024	Final Draft	BB

DRAWING INFORMATION

Drawn By	Checked By	Approved By
MJ	XX	XX

MATERIAL INFORMATION

UNIT	DESCRIPTION	QUANTITY
FT	DIR. BORE 1-2" HDPE	392
FT	FIBER OPTIC CABLE	400
CT	PROPOSED HANDHOLE	2
CT	PROPOSED ACCESS POINT	2
CT	PROPOSED CABINET	0
CT	PROPOSED VAULT	0

Internal Name: TX-Gunter-FX-Deer Crossing-1A

DRAWING INDEX

Sheet Number	Sheet Name
T-1	TITLE SHEET
N-1	GENERAL NOTES
A-1	SITE PLAN
C-1	CONSTRUCTION DRAWING
E-1	ELEVATION PROFILE
TCP-1	TRAFFIC CONTROL PLAN

SHEET NAME

SITE PLAN

SHEET NUMBER

A-1

CONSTRUCTION DRAWING

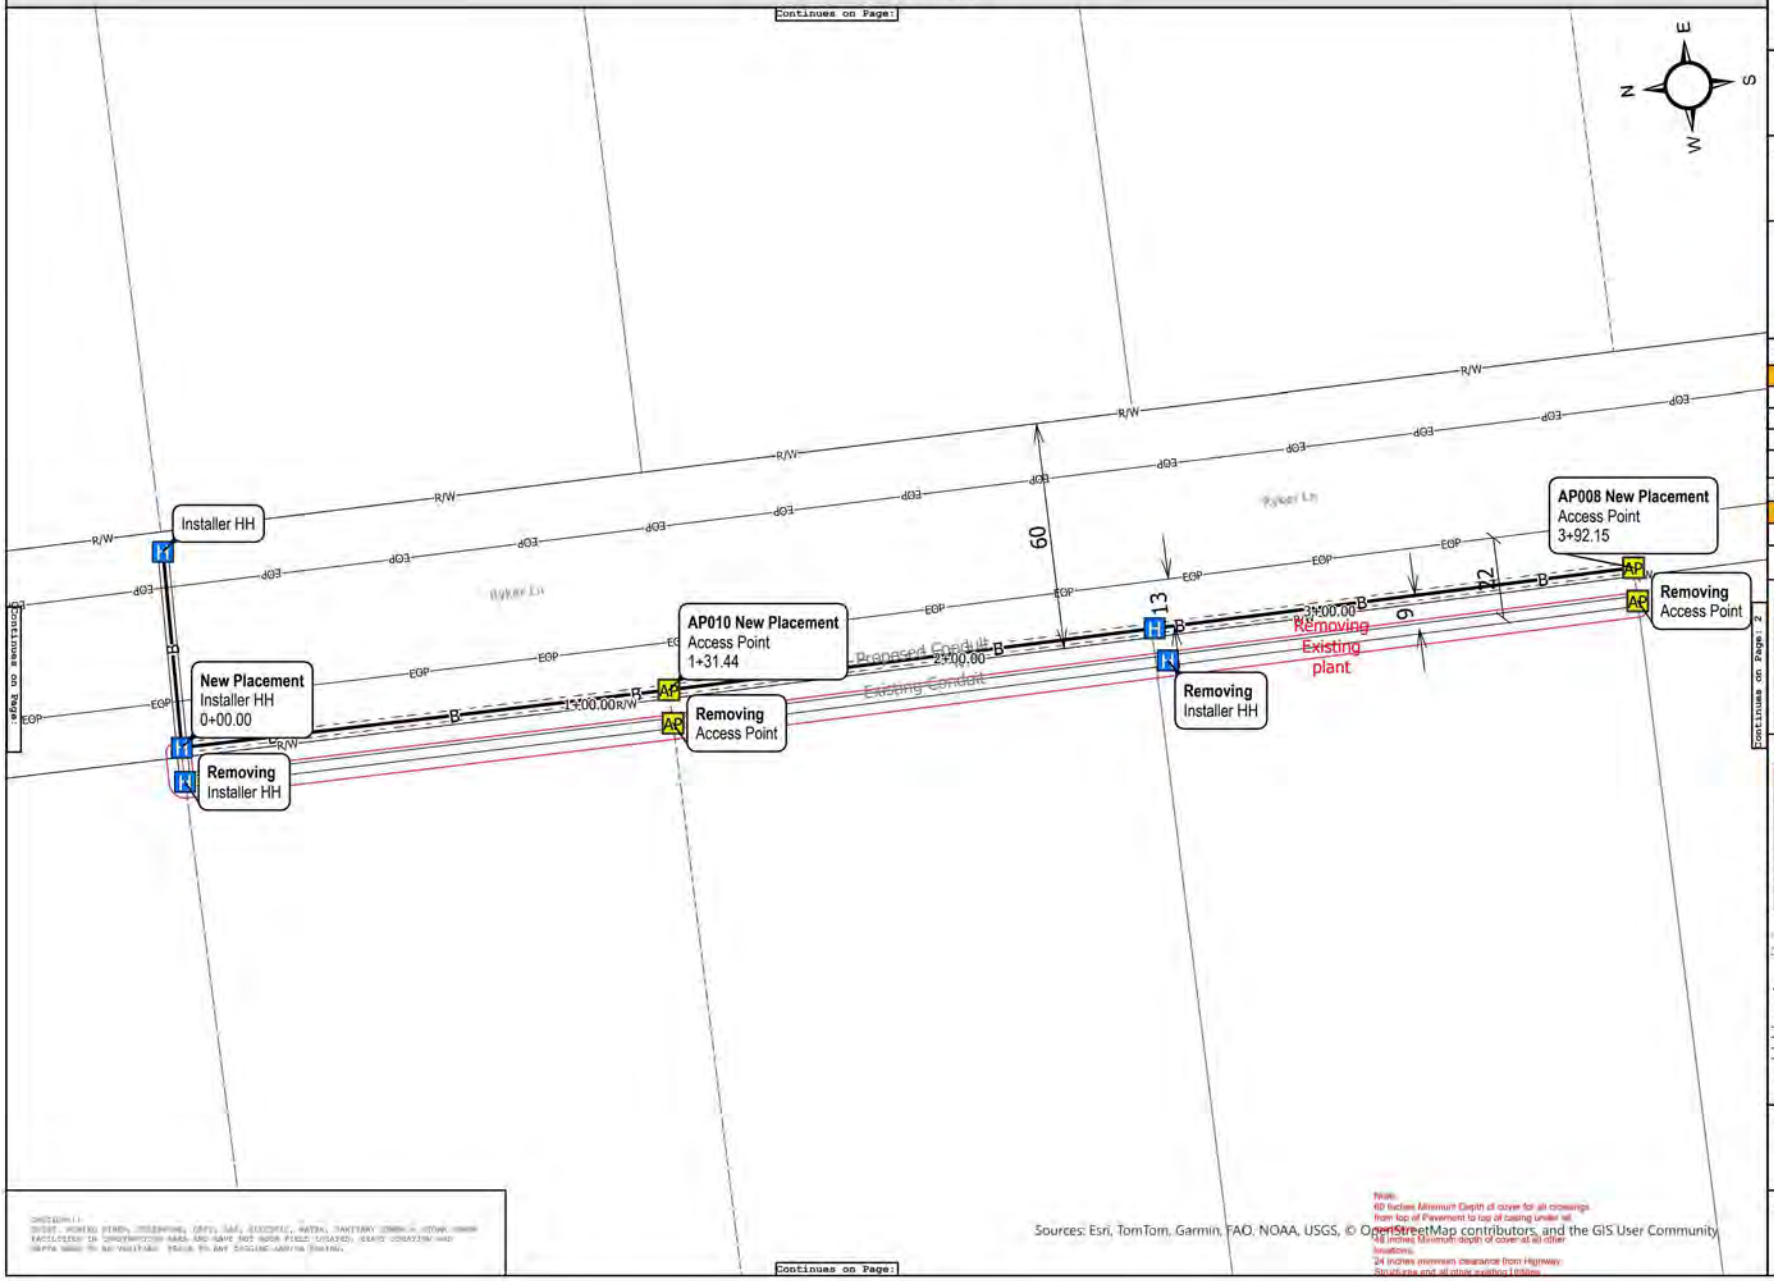

PROJECT NAME

TX-Gunter-FX-Deer Crossing-1A

SITE NAME

TX-GUNTER-SE-2

SITE ADDRESS

Gunter, TX

Prepared by Nextlink Internet

NEXTLINK

95 Parker Oaks Ln
Hudson Oaks, Texas 76087

REVISION TABLE

BY	Date	Description	By
A	2/19/2024	Initial Review	JM
B	2/20/2024	Revised	AA
C	2/22/2024	Final Draft	BB

DRAWING INFORMATION

Drawn By	Checked By	Approved By
MJ	XX	XX

MATERIAL INFORMATION

Item	Description	Quantity
FT	DIR. BORE 1-2" HDPE	392
FT	FIBER OPTIC CABLE	400
CT	PROPOSED HANDHOLE	2
CT	PROPOSED ACCESS POINT	2
CT	PROPOSED CABINET	0
CT	PROPOSED VAULT	0

DRAWING INDEX

Sheet Number	Sheet Name
T-1	TITLE SHEET
N-1	GENERAL NOTES
A-1	SITE PLAN
C-1	CONSTRUCTION DRAWING
E-1	ELEVATION PROFILE
TCP-1	TRAFFIC CONTROL PLAN

Legend

- Parcel
- Replacement
- -B- Bore
- EOP Edge of Pavement (EOP)
- Existing Conduit
- Proposed Conduit
- R/W Right of Way
- AP Access Point
- H Installer HH
- Equipment
- —1 Interval

SHEET NAME

CONSTRUCTION DRAWING

SHEET NUMBER

C-1

Note:
60 Inches Minimum Depth of cover for all crossings from top of Pavement to top of casing under rail
48 inches Minimum depth of cover at all other locations.
24 inches minimum clearance from Highway Structures and all other existing Utilities

Date Saved: 6/30/2026 10:10 AM